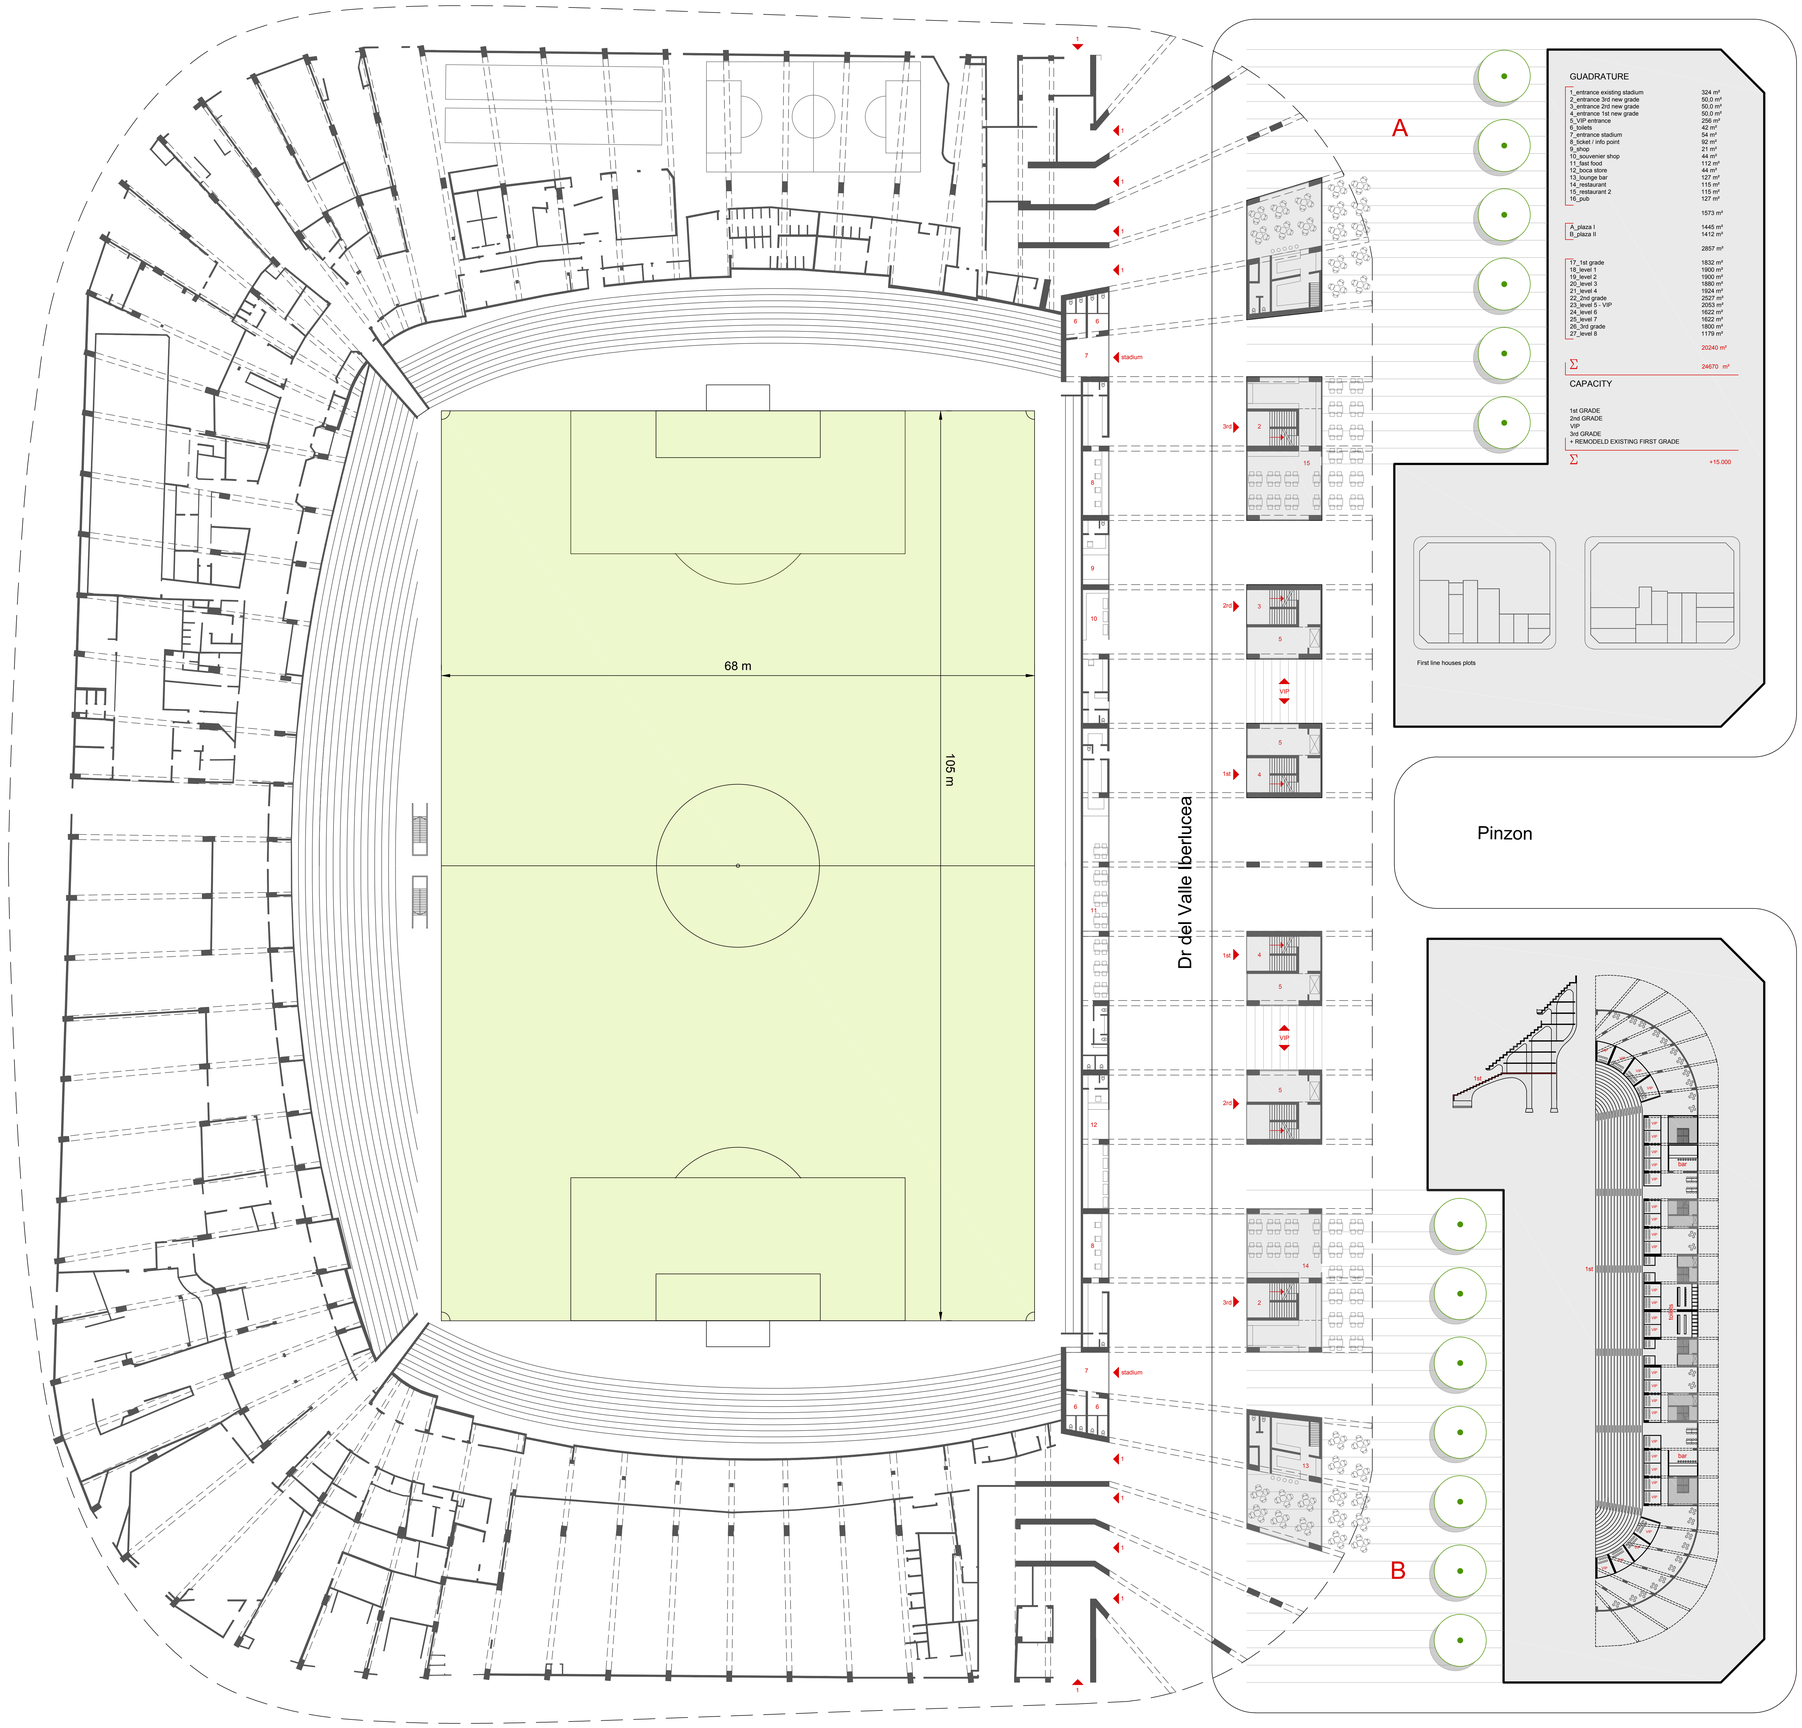

GUADRATURE

1_entrance existing stadium	324 m²
2_entrance 3rd new grade	50,0 m²
3_entrance 2nd new grade	50,0 m²
4_entrance 1st new grade	50,0 m²
5_VIP entrance	256 m²
6_toilets	42 m²
7_entrance stadium	54 m²
8_ticket / info point	92 m²
9_shop	21 m²
10_souvenier shop	44 m²
11_fast food	112 m²
12_boca store	44 m²
13_lounge bar	127 m²
14_restaurant	115 m²
15_restaurant 2	115 m²
16_pub	127 m²
	1573 m²
A_plaza I	1445 m²
B_plaza II	1412 m²
	2857 m²
17_1st grade	1832 m²
18_level 1	1900 m²
19_level 2	1900 m²
20_level 3	1880 m²
21_level 4	1924 m²
22_2nd grade	2527 m²
23_level 5 - VIP	2053 m²
24_level 6	1622 m²
25_level 7	1622 m²
26_3rd grade	1800 m²
27_level 8	1179 m²
	20240 m²
Σ	24670 m²

CAPACITY

1st GRADE
2nd GRADE
VIP
3rd GRADE
+ REMODELD EXISTING FIRST GRADE

Σ +15.000
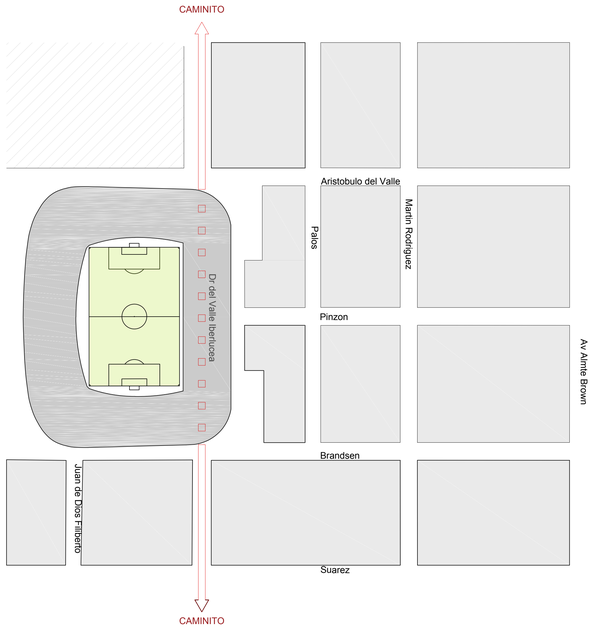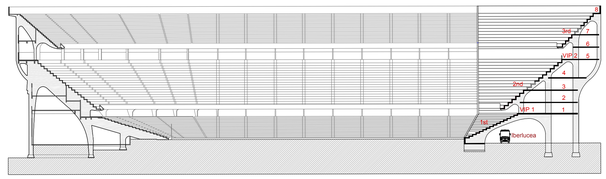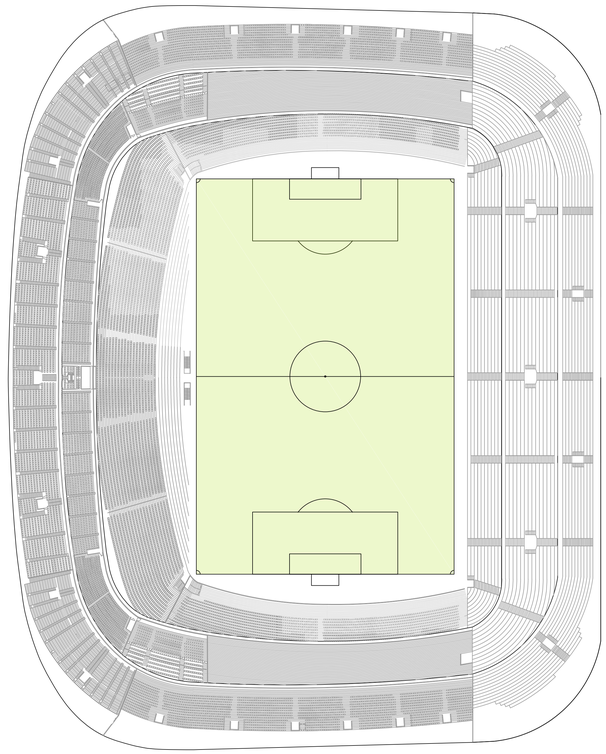
First line houses plots